




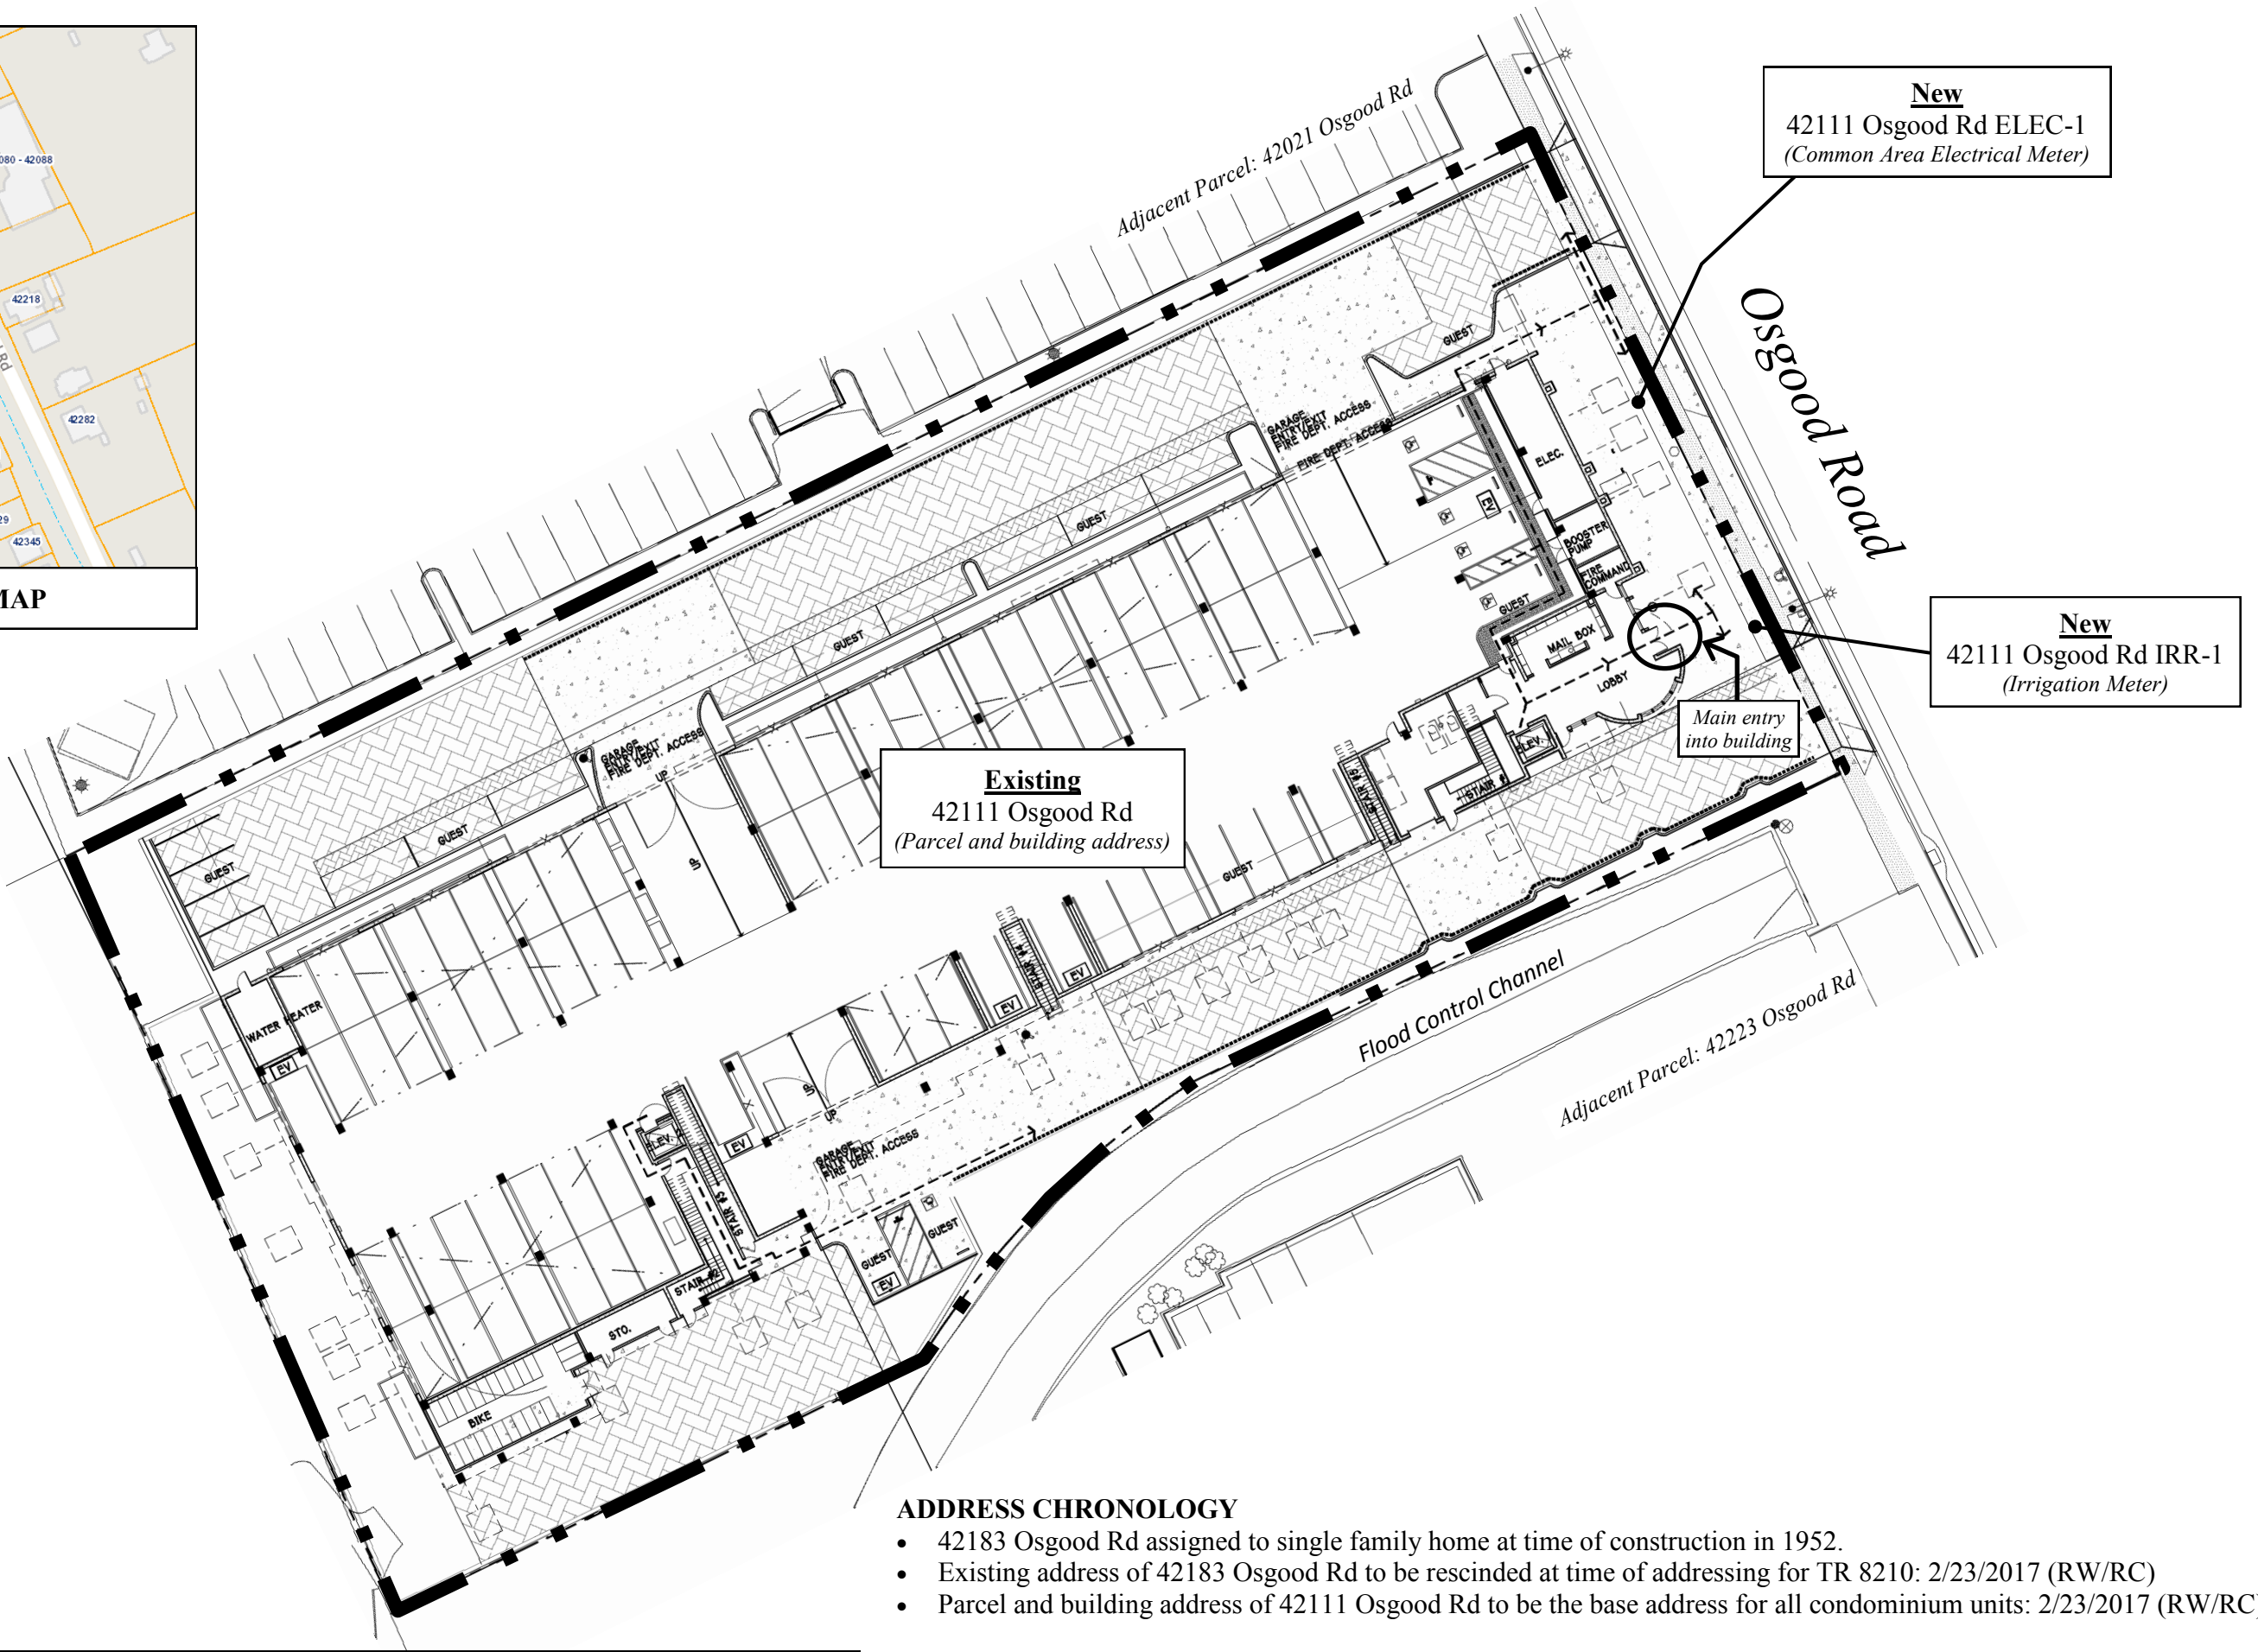

- ADDRESS CHRONOLOGY**
- 42183 Osgood Rd assigned to single family home at time of construction in 1952.
 - Existing address of 42183 Osgood Rd to be rescinded at time of addressing for TR 8210: 2/23/2017 (RW/RC)
 - Parcel and building address of 42111 Osgood Rd to be the base address for all condominium units: 2/23/2017 (RW/RC)

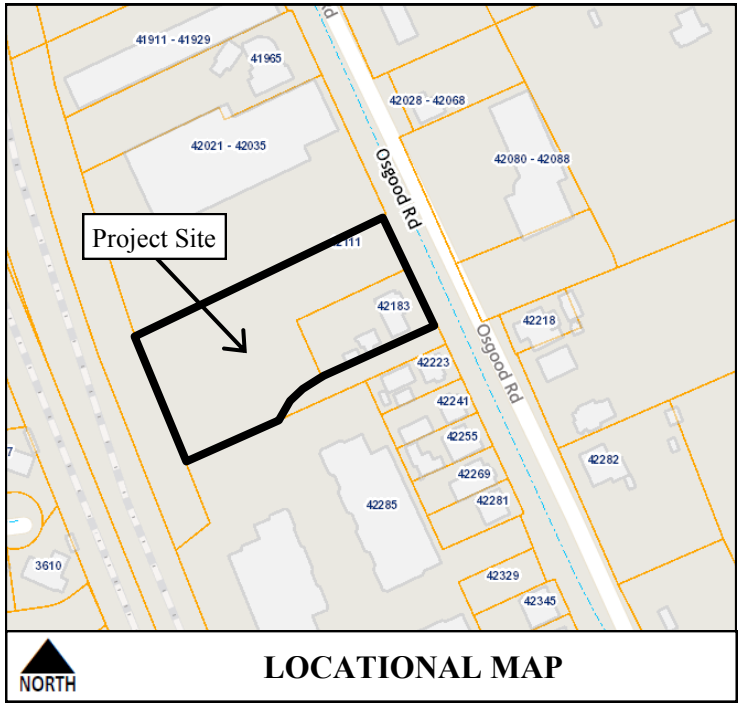

LEGEND:

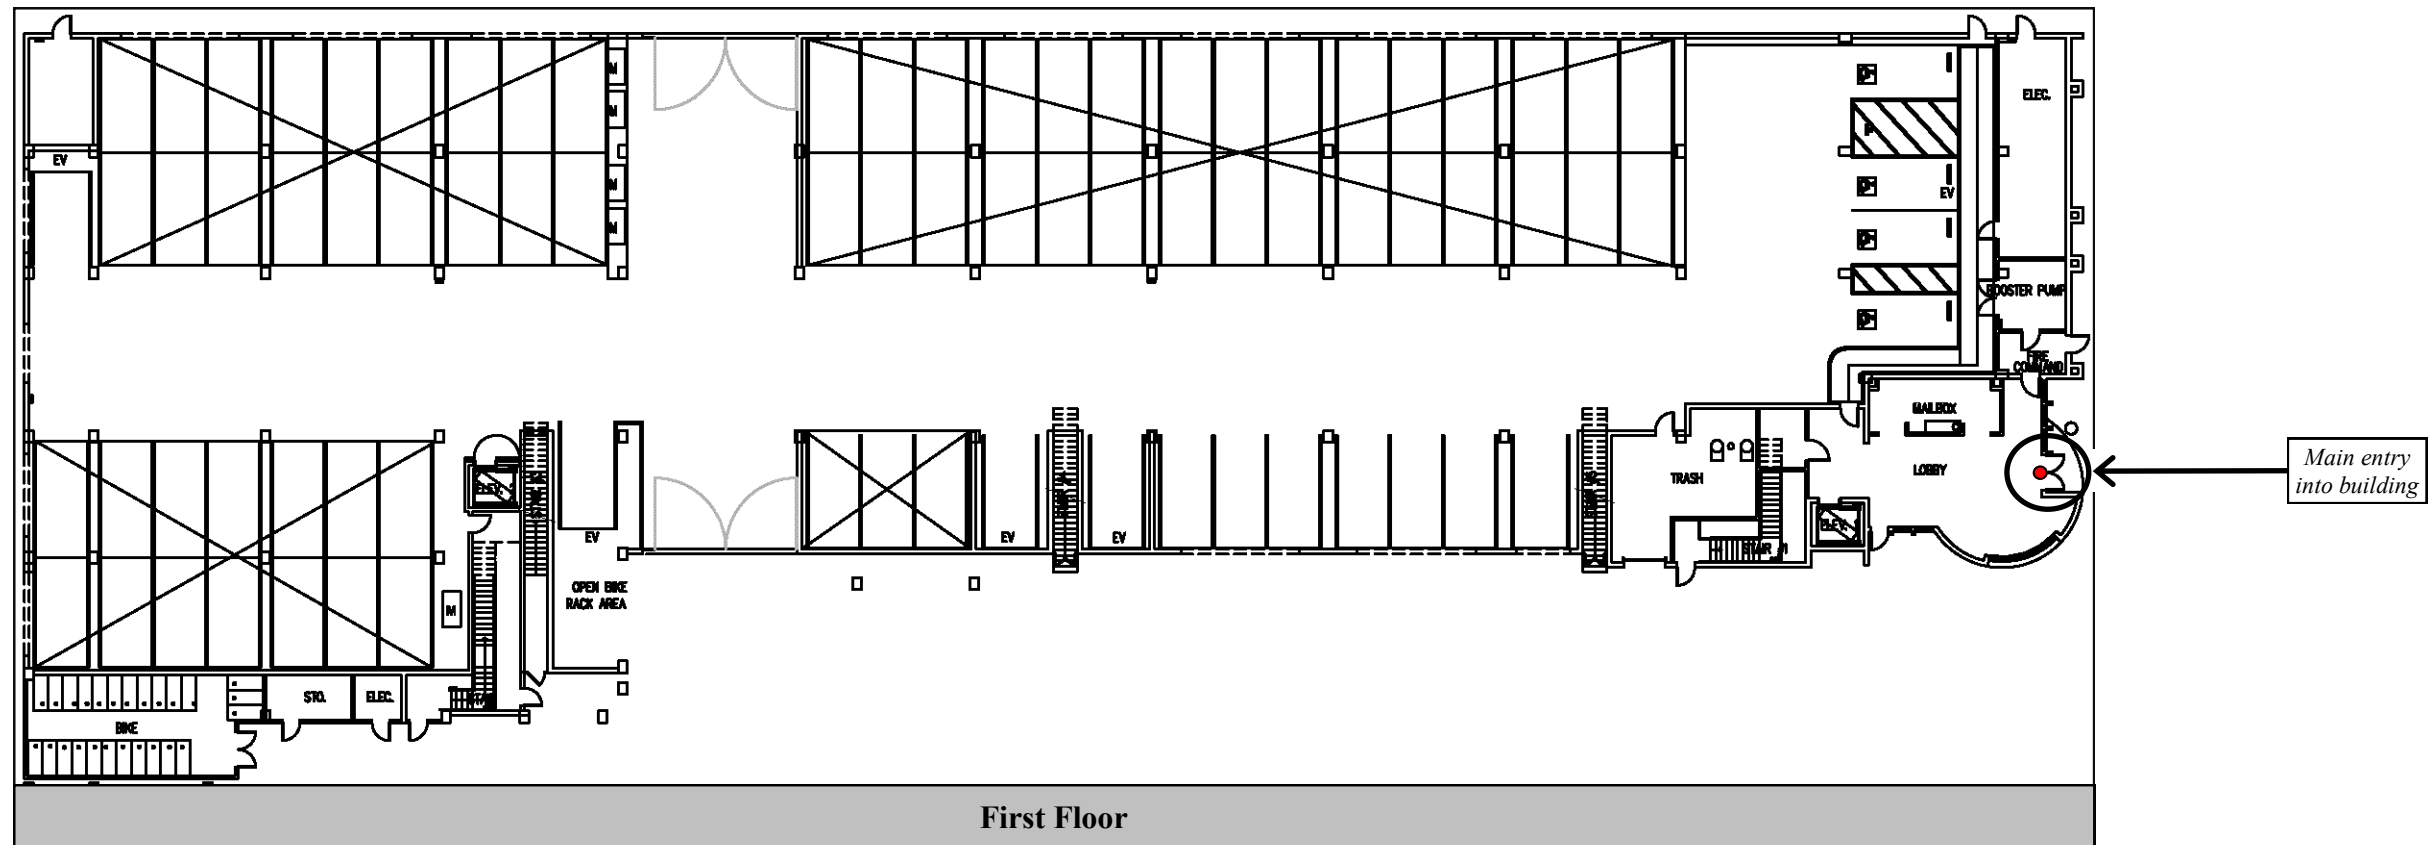

Unit Entrance



Unit # 200
(Condo Lot # 200)


Unit number (i.e., address) with
corresponding Condominium lot/unit

LEGEND:

● Unit Entrance

Unit # 200
(Condo Lot # 200) Unit number (i.e., address) with corresponding Condominium lot/unit

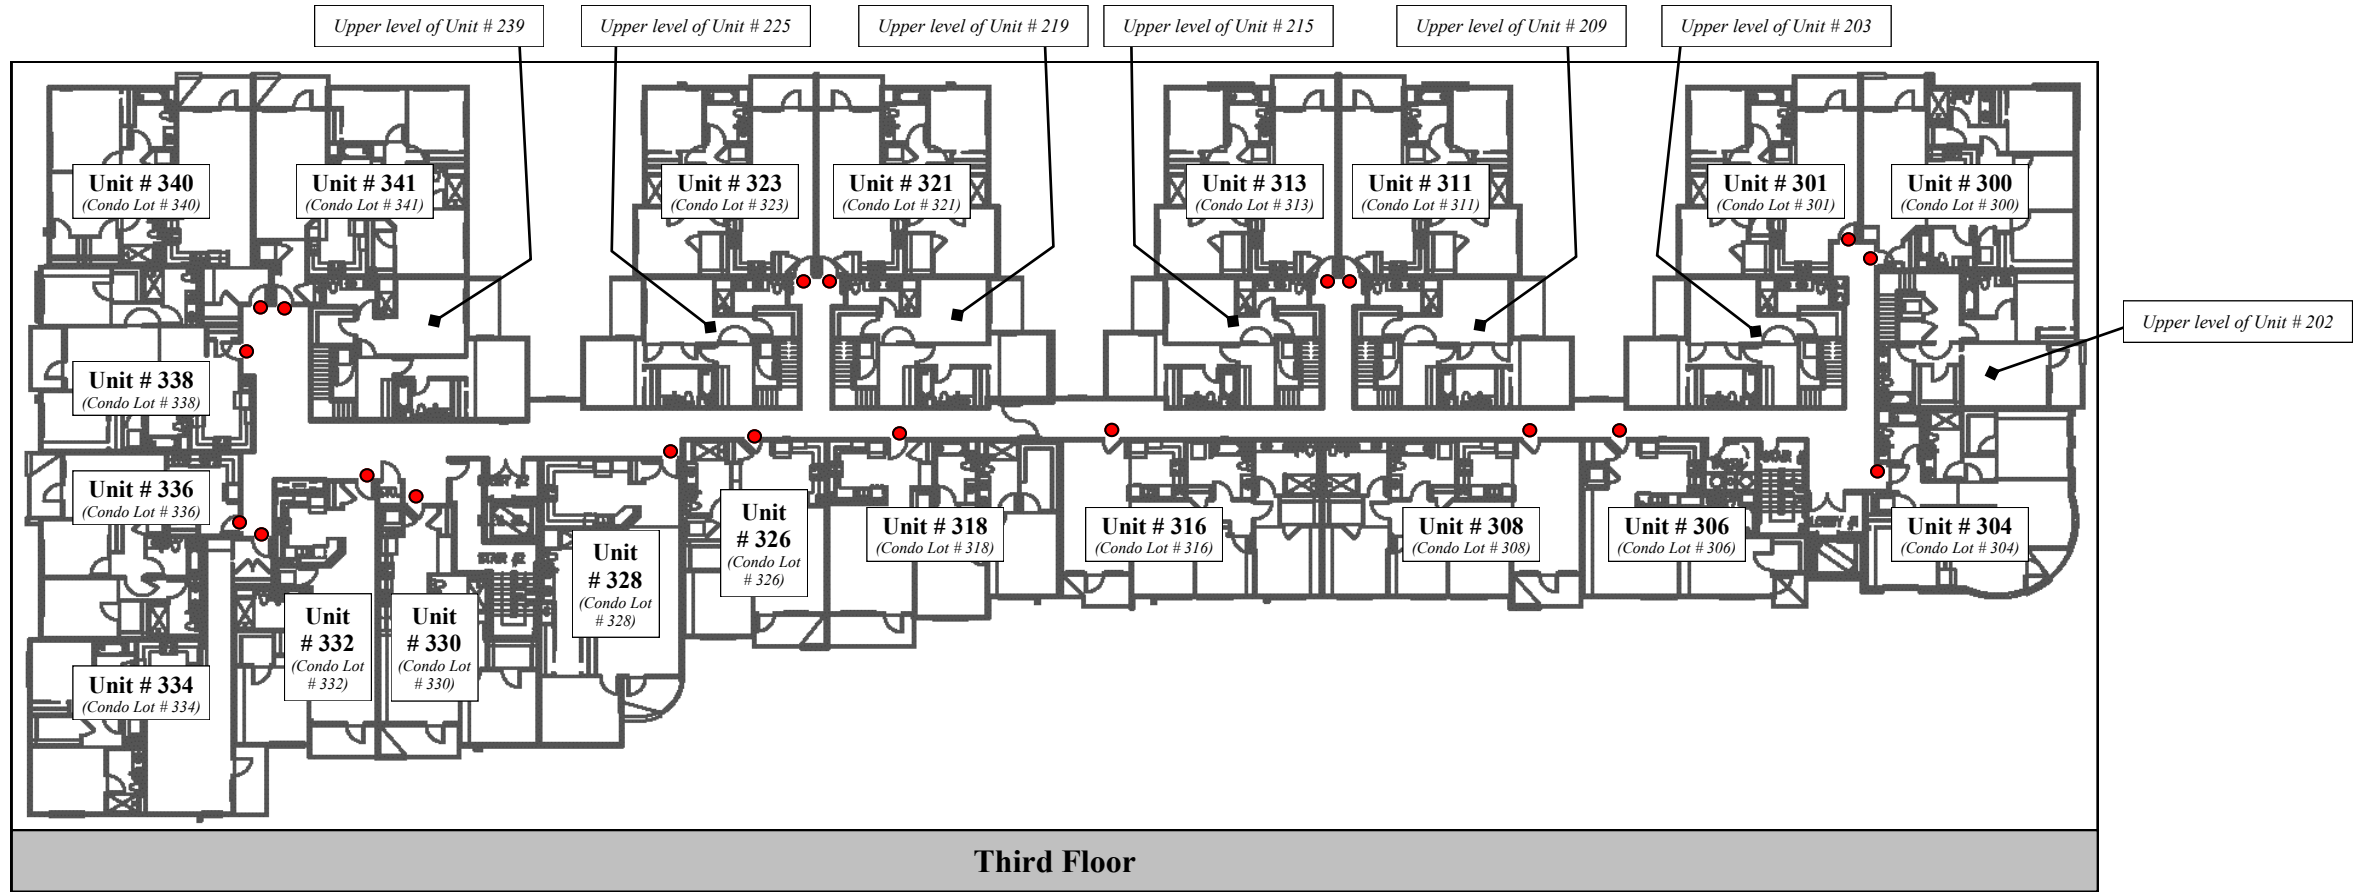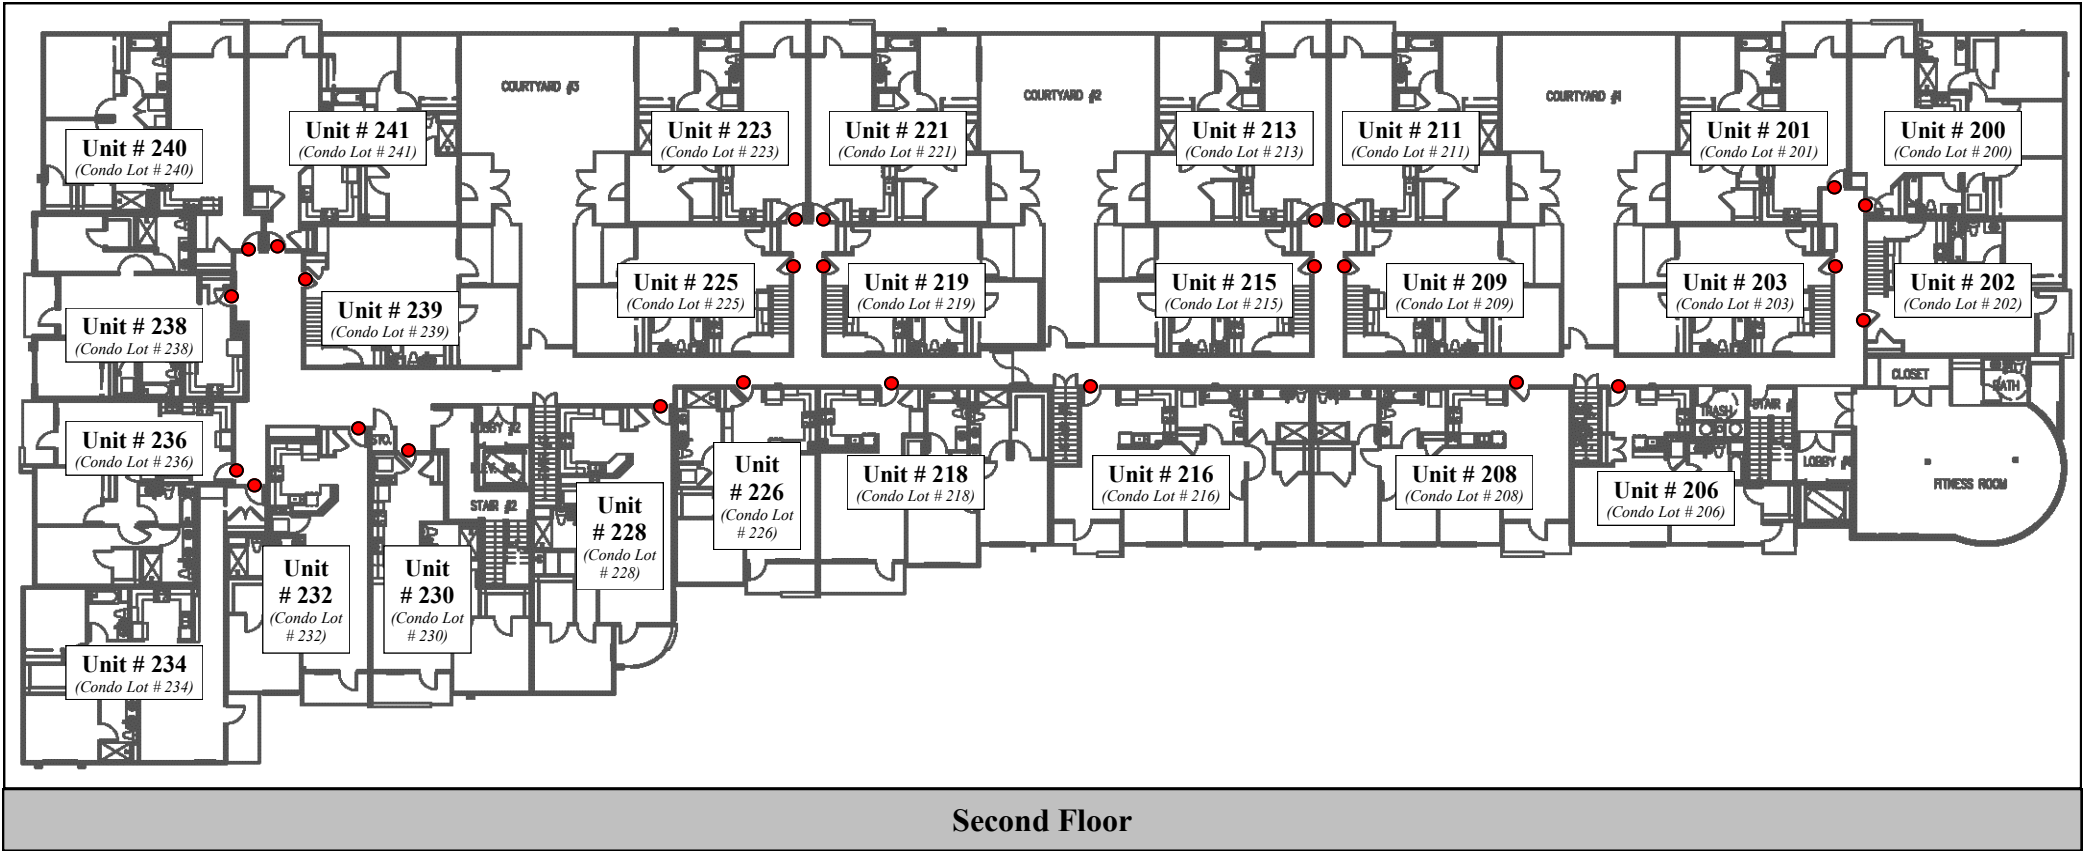

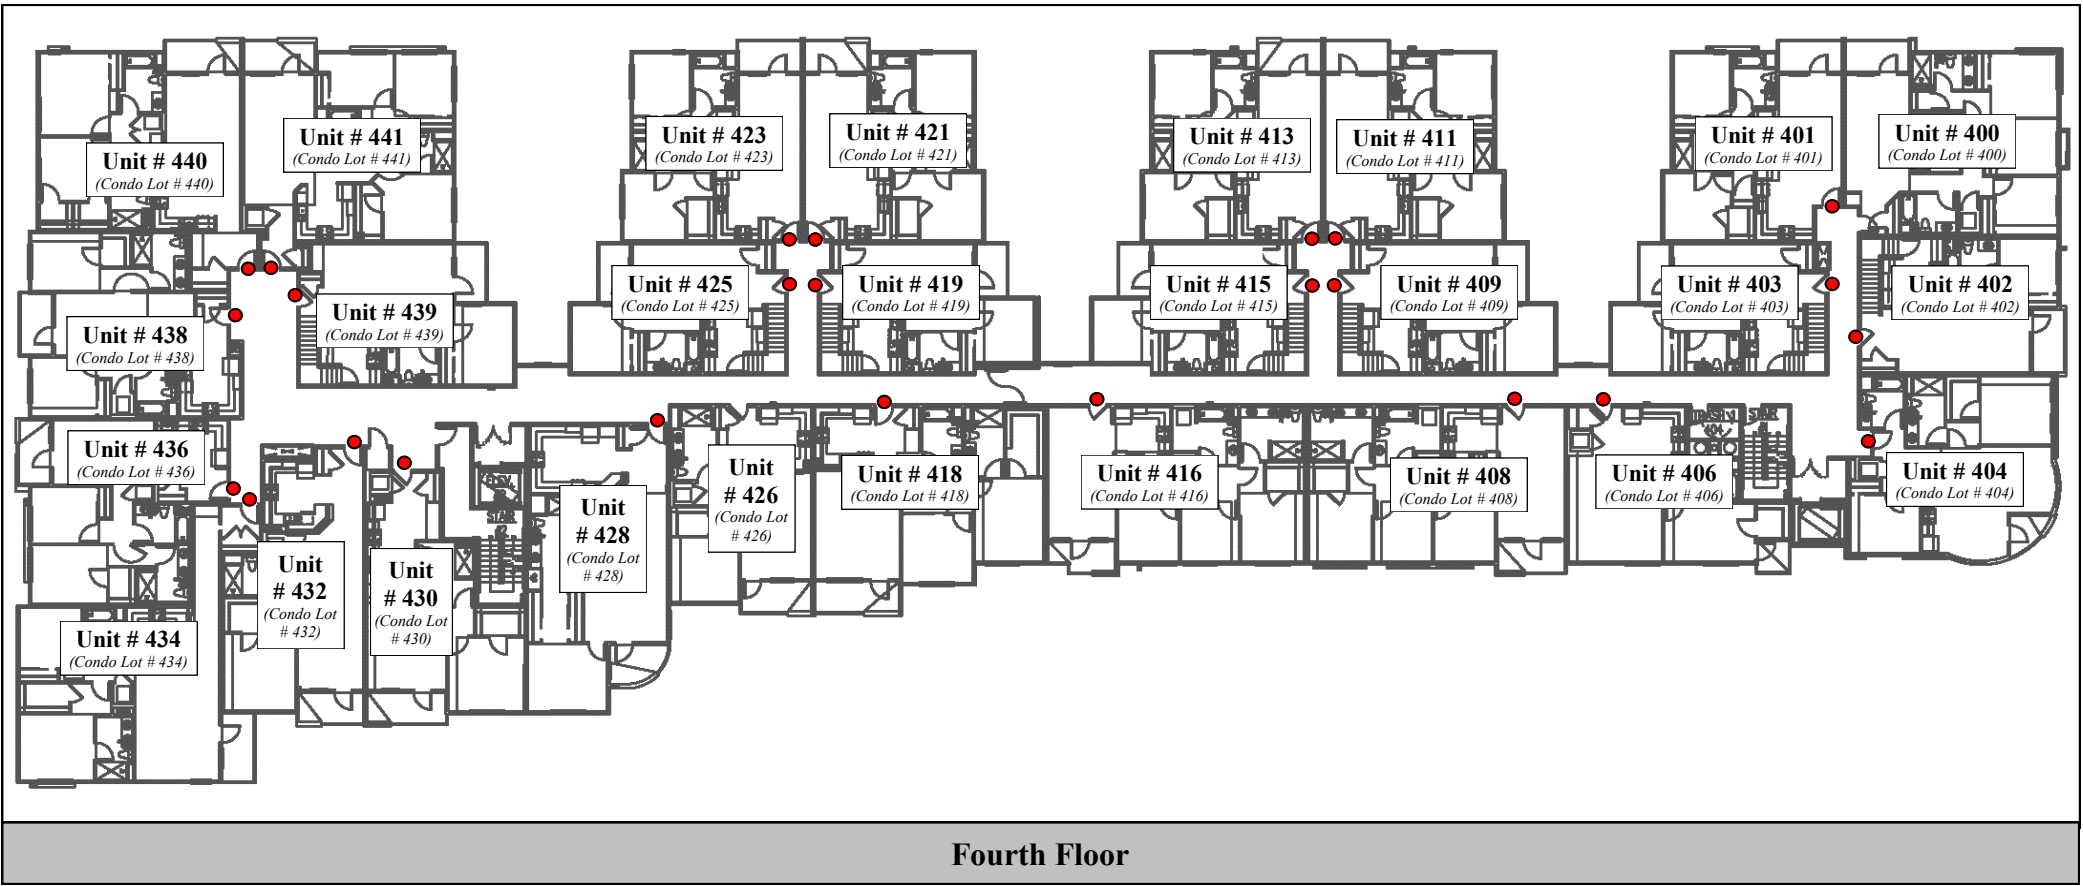

LEGEND:

● Unit Entrance

Unit # 200 (Condo Lot # 200) Unit number (i.e., address) with corresponding Condominium lot/unit

