FOR ADDRESSING PURPOSES ONLY
SP66-0218 4/8/2008 RW

[Addressing Chronology Note: secondary address issued for antenna site 4/8/08]

Proposed Address for T-MOBILE ANTENNA SITE
41 NURSERY AVENUE

LEGEND

PROPERTY LINE
FLOW LINE
TELEPHONE LINE
ELECTRIC LINE
ELECTRIC AND TELEPHONE LINES
FENCE
FIRE HYDRANT
GUY WIRE
STREET SIGN
STREET LIGHT
WATER VALVE
FINISH SURFACE
FLOW LINE
ORIGINAL GROUND
TOP OF CURB
BOTTOM FACE OF CURB
TOP OF WALL
BOTTOM OF WALL
TOP BACK OF WALK
GROUND WELL
CENTERLINE
BOLLARD
VENT

BUILDING
(existing: 36389 Mission Blvd)

SOUTHWEST CORNER LEASE
LAT = 37° 34' 48.57" N NAD83
LON = 121° 59' 27.53" W NAD83
GROUND ELEV. = 63.5' NAVD88

PROPOSED T-MOBILE LEASE PARCEL

ASPHALT
CURB TAIL & WALL
CONCRETE
UNDERGROUND GAS PIPELINE MARKERS
C/L PROPOSED 12' ACCESS EASEMENT
QUEST FIBER OPTIC LINE PER FIELD MARKS AND DOC. 94-372479
MANHOLE
GATE
GAS VALVE
USA GAS MARK
6" GAS LINE (MARKED BY USA)
FIBER OPTIC LINE MARKER
RAILROAD X-ING SIGNAL
NURSERY AVE.
LEVEL 3 FIBER OPTIC LINE PER FIELD MARKS AND DOC. 2003-486364
TIME-WARNER FIBER OPTIC LINE PER FIELD MARKS AND DOC. 2004-193706
SPRINT FIBER OPTIC LINE PER FIELD MARKS AND DOC. 96-307075
SPRINT FIBER OPTIC LINE PER FIELD MARKS
100.00' RECORD RIGHT OF WAY
MEASURED 234.53' (TIE)
POWER POLE
ZONE I" = 10'
MAGNETIC NORTH

SITE TOPOGRAPHY
1"=10'

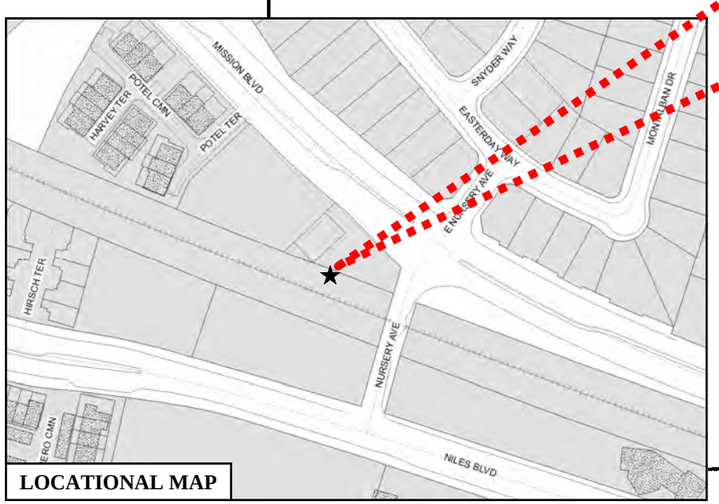

LOCATIONAL MAP

ISSUE STATUS

△	DATE	DESCRIPTION	REV.
1	10/26/06	REV LEASE/1A	TS
2	8/10/07	REV LEASE/1A ADD FIELD TOPO	TS
3	8/14/07	REV LEASE/1A	TS
4	10/30/07	ADD EX. UTIL.	TS
5	11/1/07	ADD EX. FIBER	TS
6	11/8/07	LEASE/1A/TITLE	TS
7	11/9/07	TITLE NOTE	TS

INITIAL POINT, INC. 101
WEST MCKNIGHT WAY
SUITE B-309
GRASS VALLEY, CA. 95949
PHONE: (530) 271-7477 FAX: (530) 271-7377

Timothy E. Scott
LS 6821
Exp. 3/31/09

OMNIPOINT DBA T-Mobile
1855 GATEWAY BLVD 9TH FLOOR
CONCORD, CA. 94520

UNION PACIFIC RAILROAD
BA12557A
NURSERY AV. @ MISSION BLVD.
FREMONT, CA 94536
ALAMEDA COUNTY

SHEET TITLE:
SITE SURVEY

LS-1